40' Future Trac Tent
Scale: Various Drawn By: M.E.T.
Date: 08-31-12 Revised
INSTALLATION PLAN/TOPTEC TENT
Drawing Number IP 4014020070906

Plan View 40'x120' Future Trac Frame

Future Trac Keder Tube

Future Tube

Roof Tension Cables
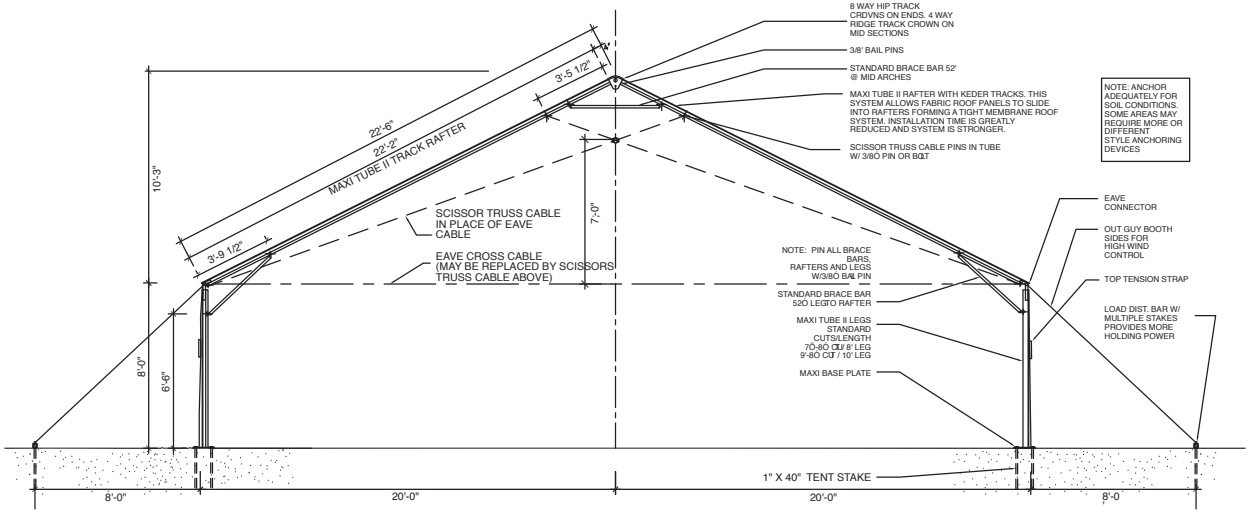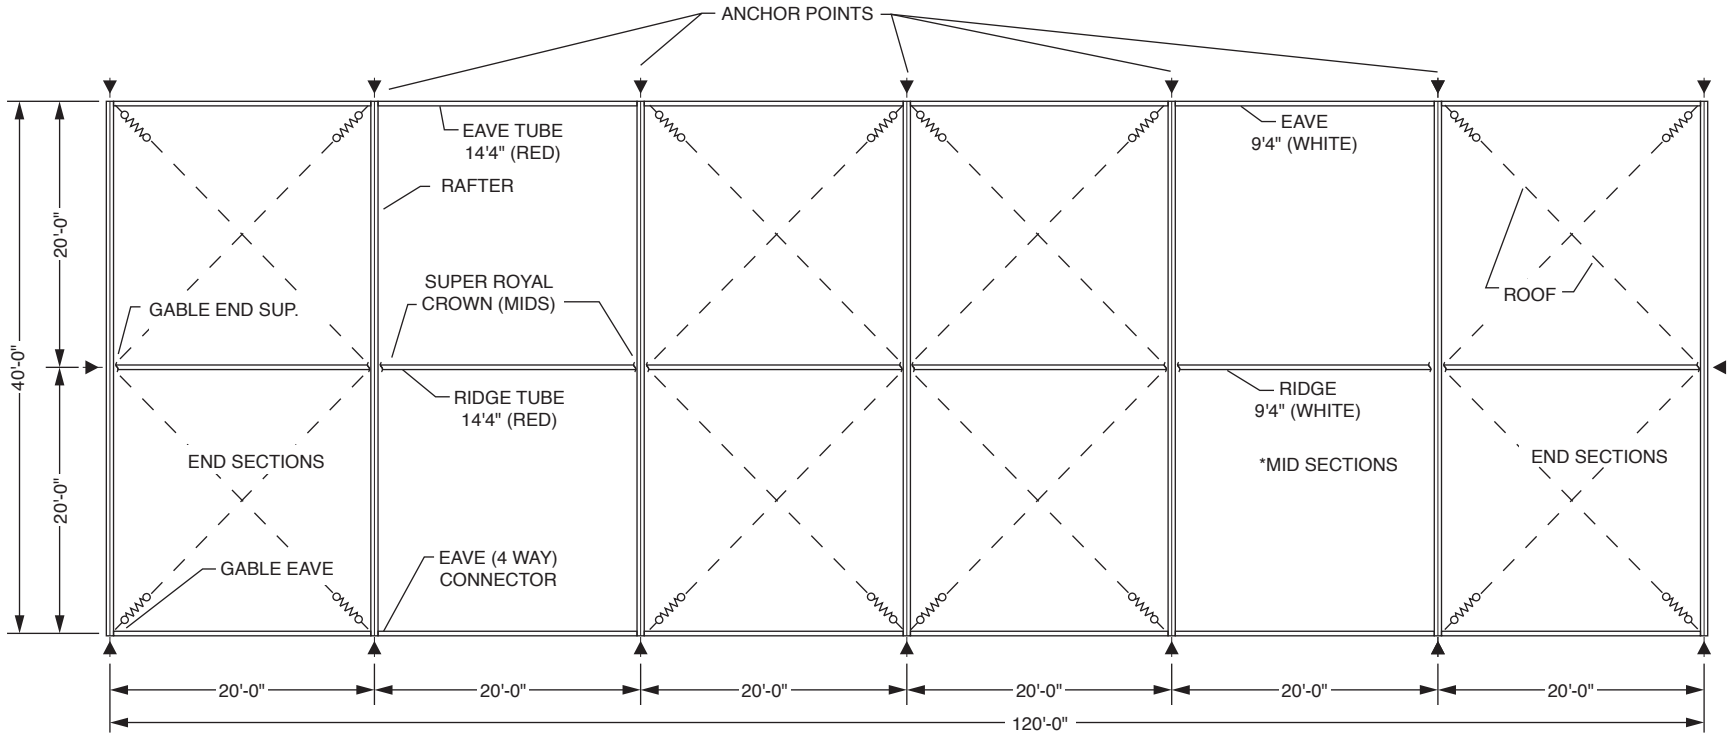
Anchor Points